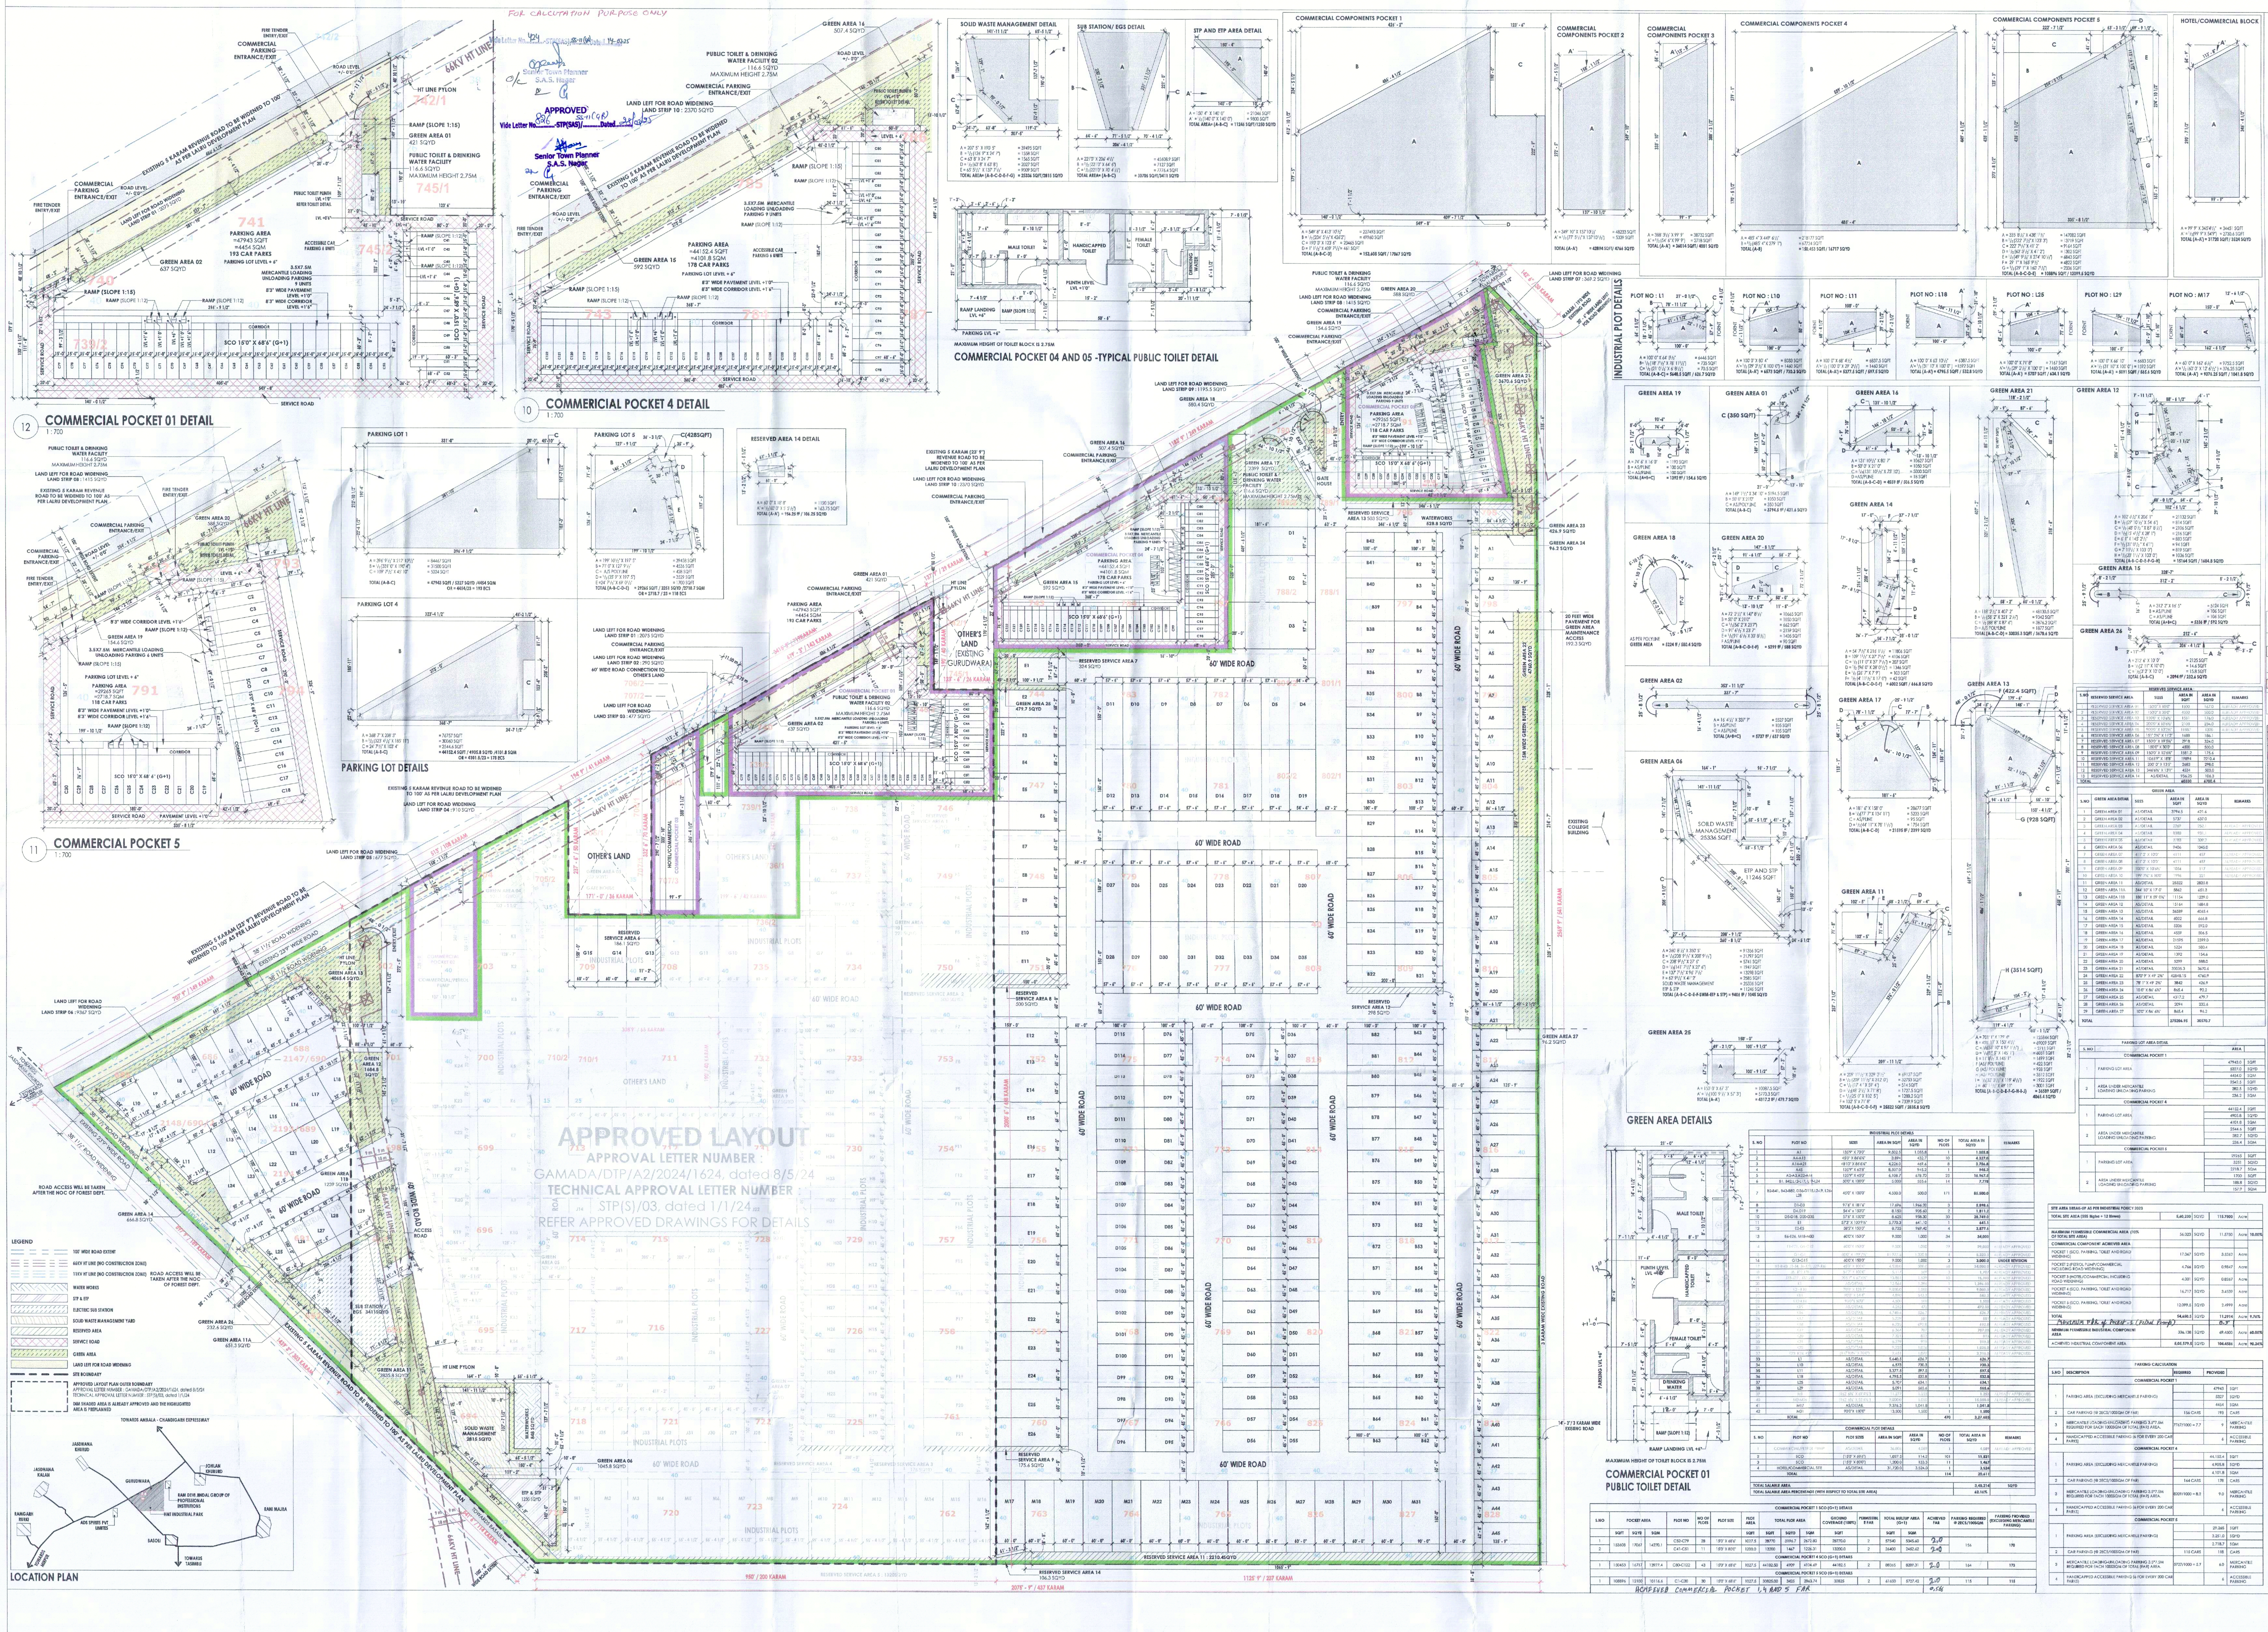


Project Name
HMT INDUSTRIAL PARK

Project Address
HMT Industrial Park, Village-Basauli Hb. No. 164, Teh. Derabassi, Distt S.A.S. Nagar, Punjab, 140501

Promoters
NG ESTATES
NG ESTATES, GAURAV BHAWAN, BYE PASS ROAD SOLAN, SOLAN, HIMACHAL PRADESH, 173212
P: +91 998 889 0005

Architect
studio BDRS
studio BDRS
372/FF, SECTOR 79, MOHALI, PUNJAB, 140308
info@studiobdrs.com
+91 8219072092
www.studiobdrs.com

Promoters

Architect

Ar. Deepak Bhardwaj

NOTE :
ALTHOUGH DUE CARE HAS BEEN TAKEN IN APPROVING THE LAYOUT PLAN AS PER TECHNICAL NORMS. BUT THIS APPROVAL IS NOT PROVIDING ANY RIGHT TO YOU TO VIOLATE ANY RULE/GUIDELINES OF THIS DEPARTMENT OR ANY OTHER DEPARTMENT AND ALSO NOT PROVIDE ANY RIGHT FOR ANY ILLEGAL CONSTRUCTION. IN CASE ANY VIOLATION FOUND AT ANY STAGE, YOU SHALL BE LIABLE TO GET THE LAYOUT PLAN REVISED ACCORDINGLY IMMEDIATELY.
THE APPROVAL IS SUBJECT TO DECISION OF ANY COURT CASE PREVAILING IN ANY HON'BLE COURT OF LAW, IF ANY.

North

Drawing Title
REVISED LAYOUT PLAN

Project No	07.23.IN
Scale	As indicated
Date	JAN 27,2025
Drawing No	C D A0 86 R1